PROPOSED FELL STREET BICYCLE LANE IMPROVEMENTS

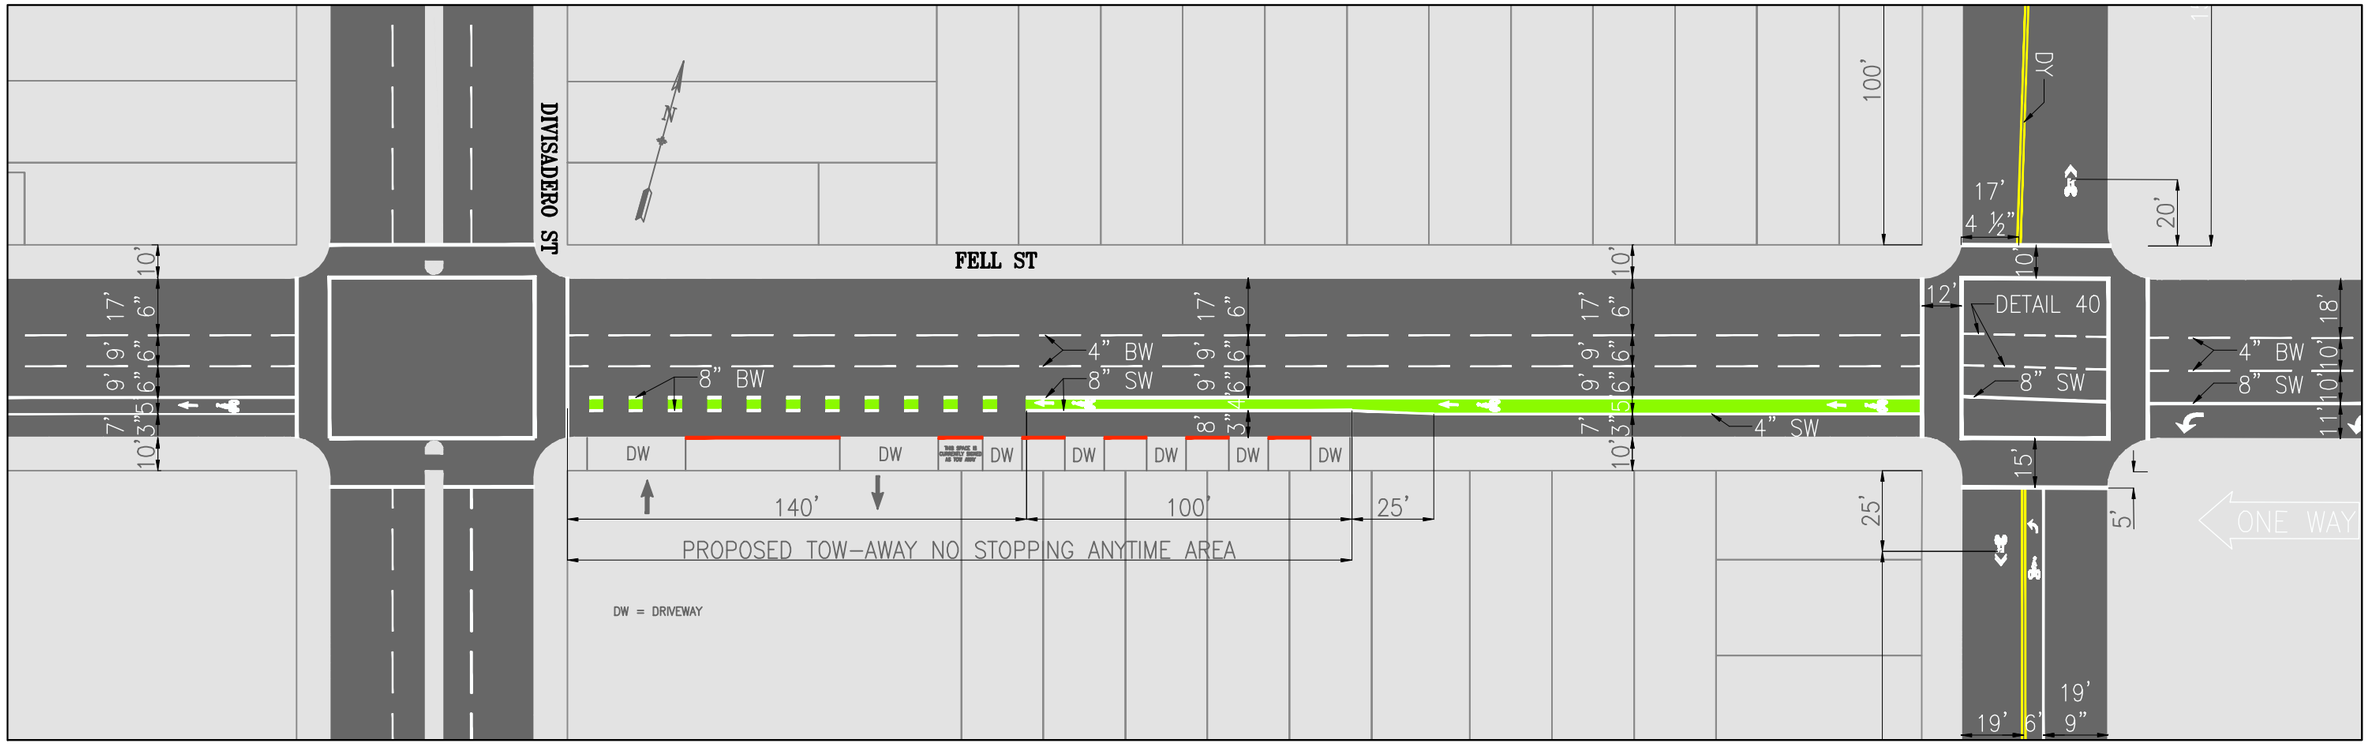

DRAFT - The accuracy of this drawing has not been checked

NOT TO SCALE
SFMTA Bicycle Program, 03/17/2010