FORM NO. 11796

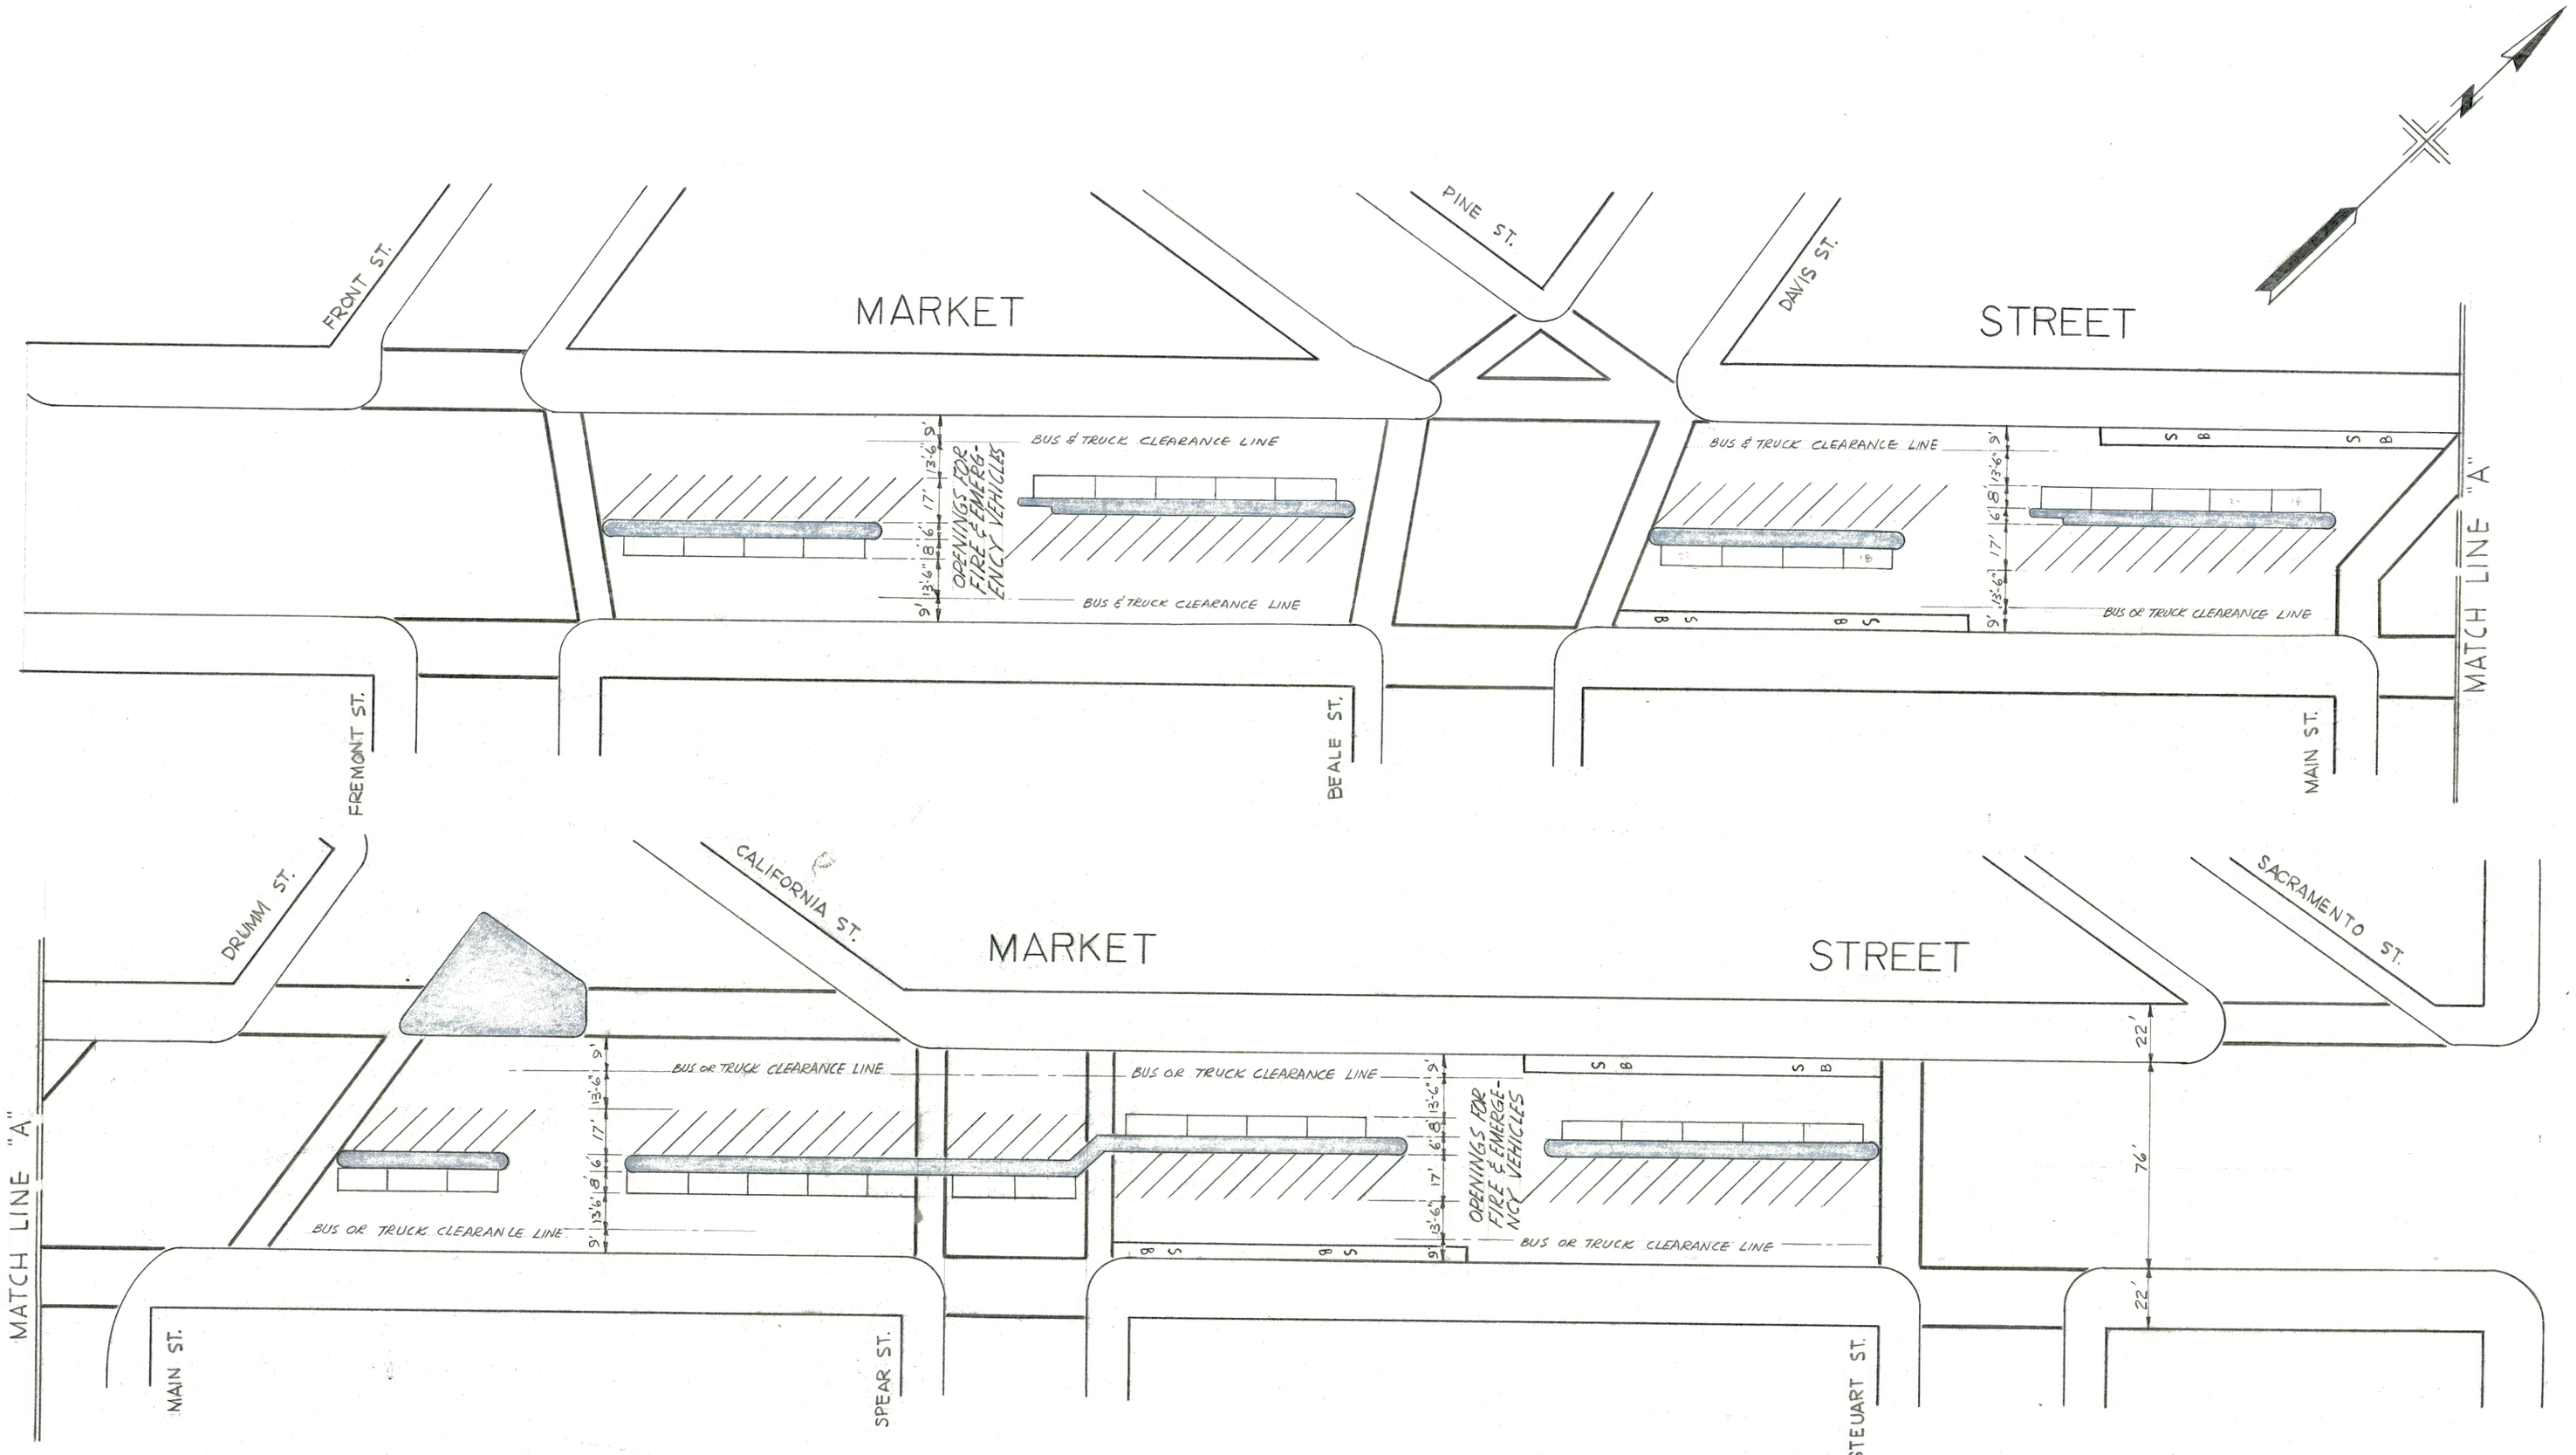

*115 CENTER PARKING STALLS

PROPOSED BY SUPERVISOR MARVIN E. LEWIS

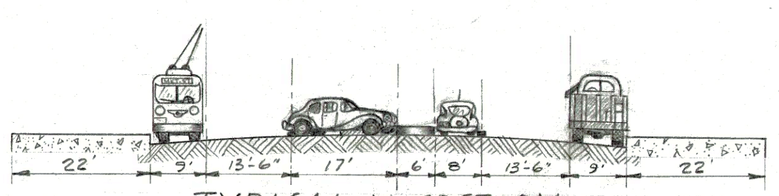

TYPICAL X-SECTION
SCALE 1" = 20'

NO.	DATE	DESCRIPTION	BY

TABLE OF CHANGES
CAUTION: CHECK WITH TRACING TO SEE IF YOU HAVE LATEST REVISION

REFERENCES
INSERT FILE NO'S OF SURVEYS, PLANS, ETC., USED

CITY AND COUNTY OF SAN FRANCISCO
DEPARTMENT OF PUBLIC WORKS
BUREAU OF ENGINEERING

MARKET STREET

PROPOSED CENTER PARKING PLAN

		DATE
DESIGNED BY		
DRAWN BY	W. S. N.	11-23-54
TRACED BY	W. S. N.	11-23-54
CHECKED BY		
APPROVED SECTION ENG.	W.W.	11-24-54
DIVISION ENG.		

SCALE 1" = 40'

SHEET OF SHEETS

APPROVED AS TO LAYOUT
Ralph Wadsworth
DATE CITY ENGINEER

FILE STR-2304

CHANGE